




\\snyder\shared\Drawings\2022\1140485\1140485.dwg 3/27/25 PM 11:40:48 AM



WASHBURN WIND ENERGY LLC		BLACK HAWK COUNTY, IA	
ZONING SITE PLAN EXHIBIT		SW 1/4 SEC. 28-87-13	
SNYDER & ASSOCIATES, INC.		Sheet 45 of 50	
			
Project No: 1140485		Sheet 45 of 50	
Sheet 45 of 50		1751 MADISON AVENUE COUNCIL BLUFFS, IA 51503 712-322-3202 www.snyder-associates.com	
MARK	REVISION	DATE	BY
Engineer:	Checked By: MGG	Scale: 1"= 100'	
Technician: RLC	Date: 09-05-17	File # Bk:	Pg:


\\snyder\shared\Projects\2022\1140485\Drawings\1140485-01.dwg 3/29/2024 3:29:50 PM

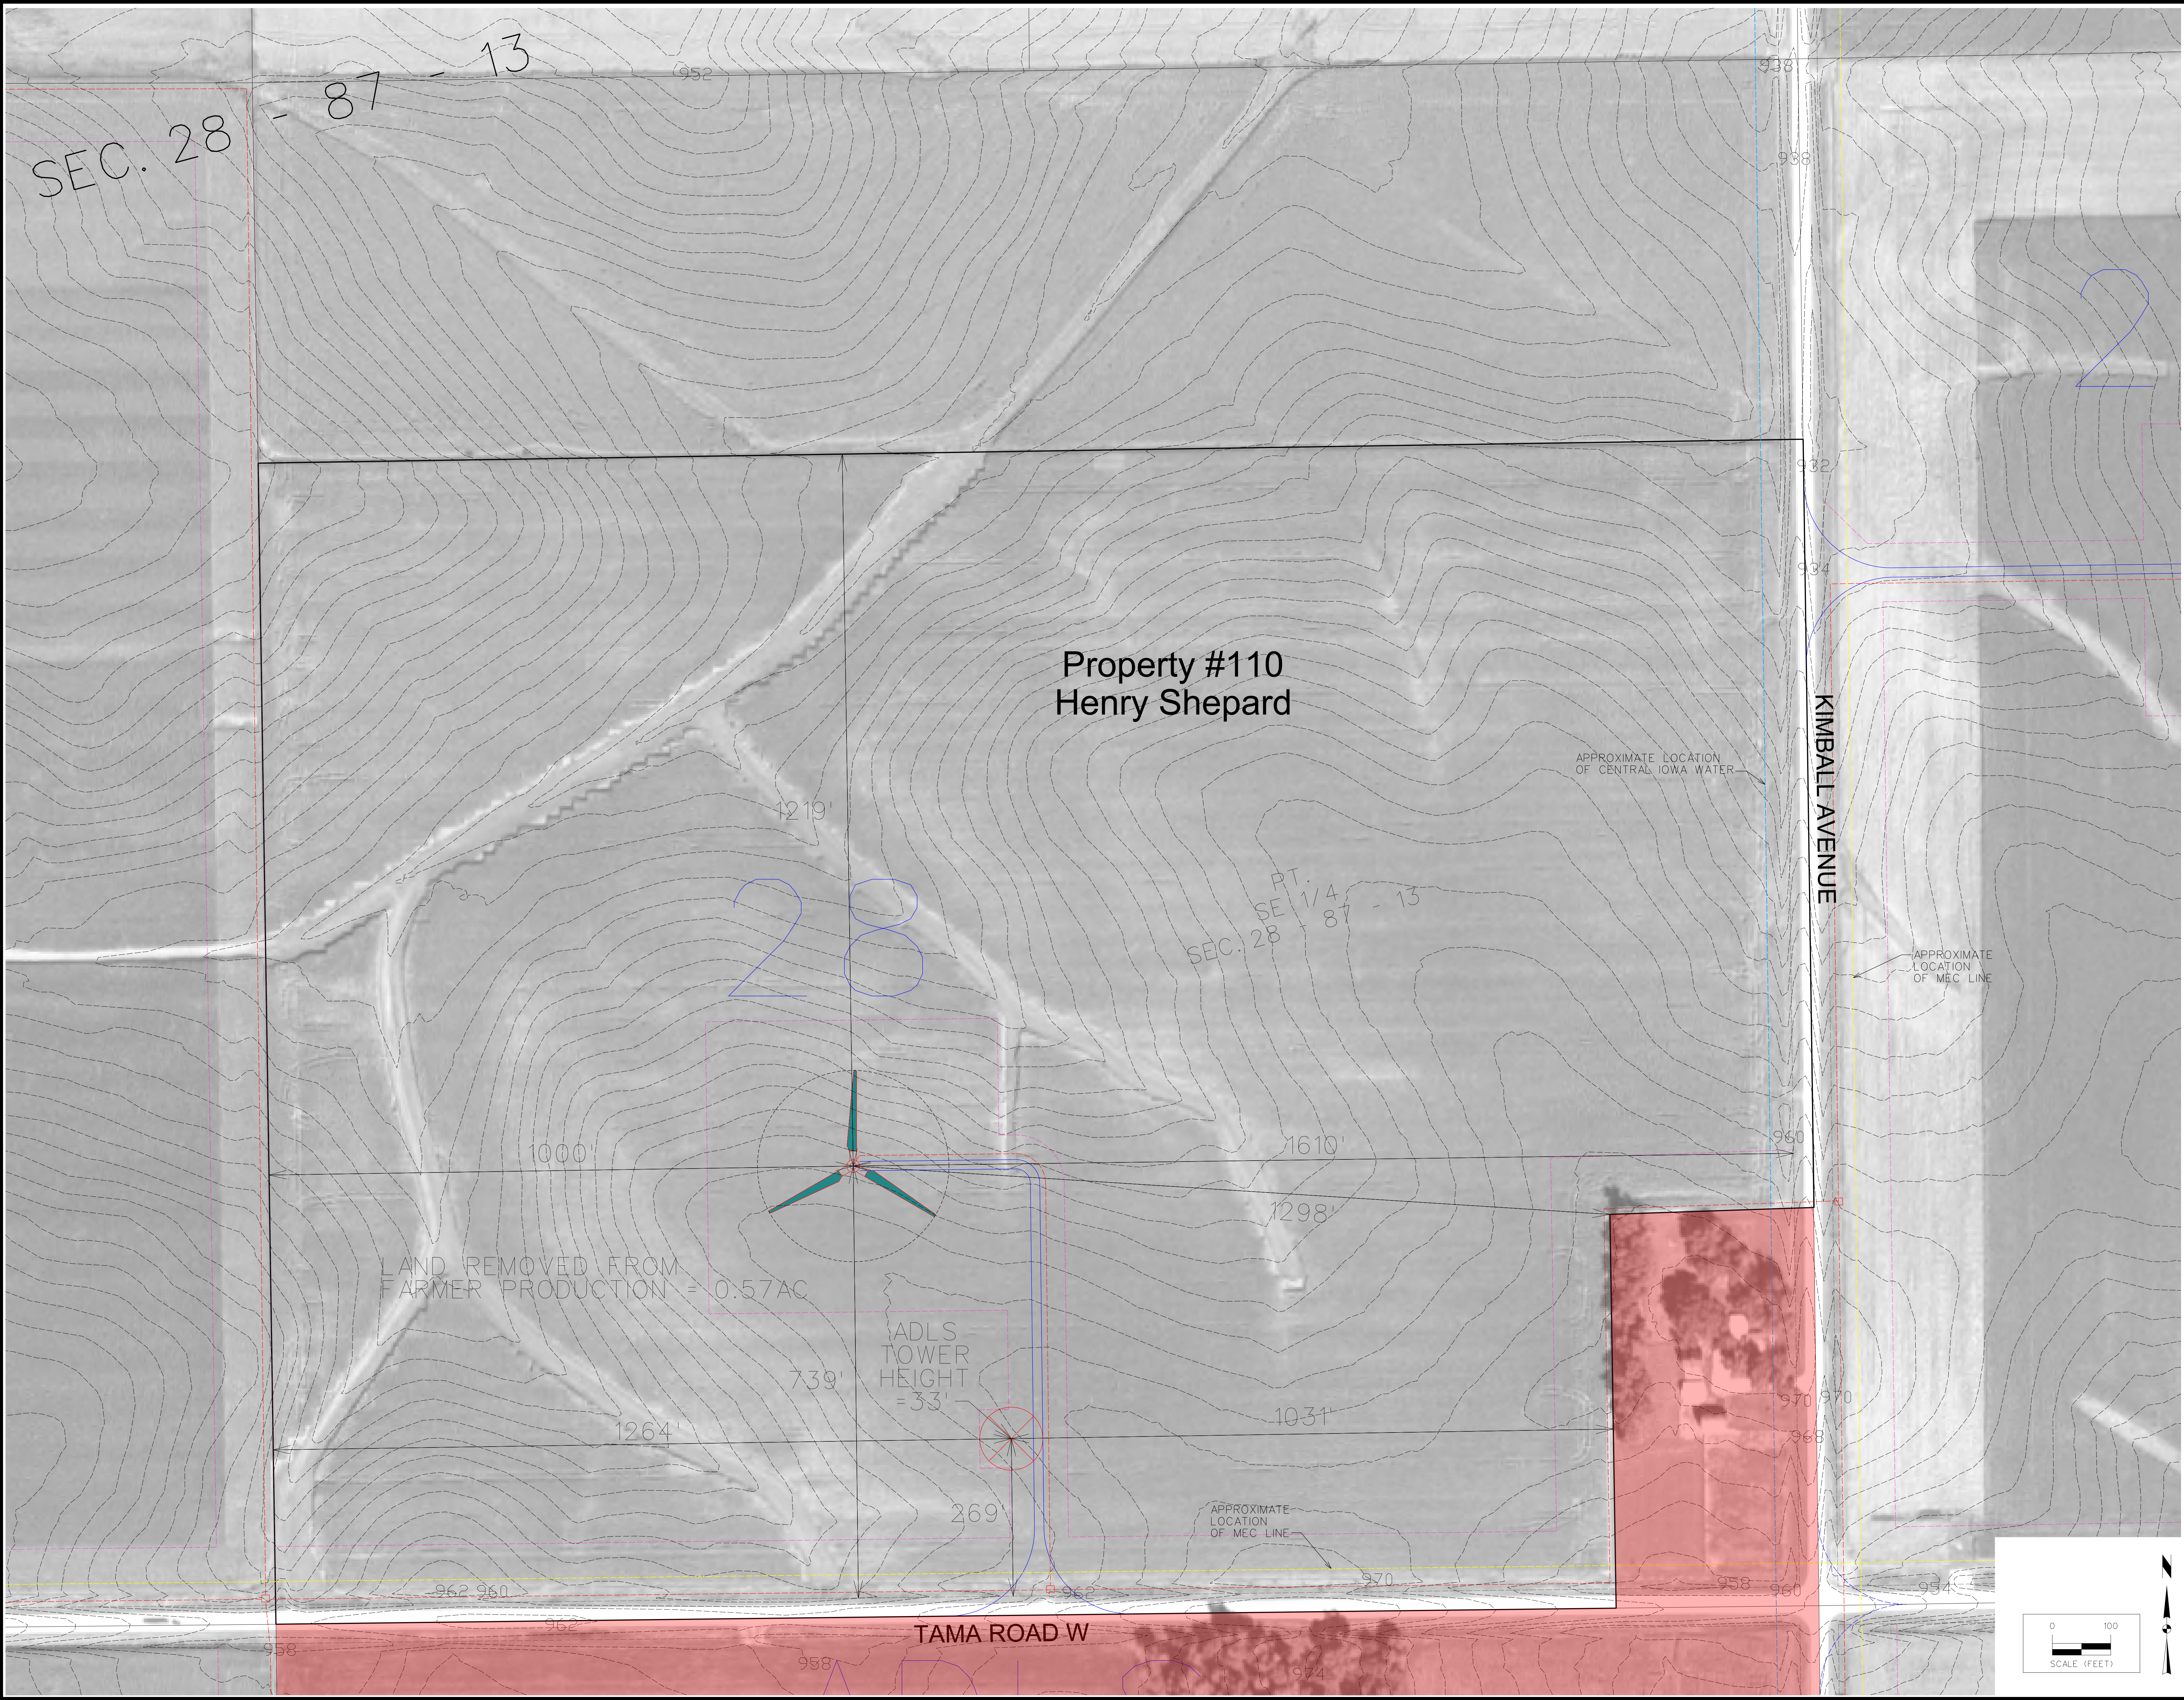

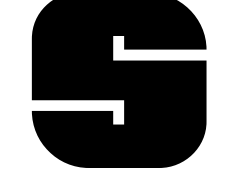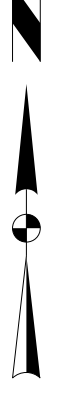
WASHBURN WIND ENERGY LLC		BLACK HAWK COUNTY, IA	
ZONING SITE PLAN EXHIBIT		SE 1/4 SEC. 28-87-13	
SNYDER & ASSOCIATES, INC.		Sheet 46 of 50	
			
Project No: 1140485		Sheet 46 of 50	
1751 MADISON AVENUE COUNCIL BLUFFS, IA 51503 712-322-3202 www.snyder-associates.com		REVISION Engineer: MGG Checked By: RLC Date: 09-05-17 Scale: 1"=100' Plan Bk: Pg.	

C:\Users\james\OneDrive\Documents\Projects\114-88-13\114-88-13.dwg 8/27/2018 8:27:09 PM

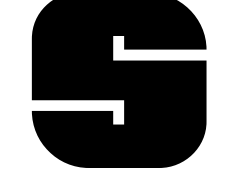

WASHBURN WIND ENERGY LLC		BLACK HAWK COUNTY, IA	
ZONING SITE PLAN EXHIBIT		NW 1/4 SEC. 32-88-13	
SNYDER & ASSOCIATES, INC. 1		Sheet 48 of 50	
		Project No: 1140485	
Project No: 1140485		Sheet 48 of 50	

C:\Users\james\OneDrive\Documents\Projects\114-87-13\114-87-13.dwg 2:28:55 PM 11/14/2024 11:40:48

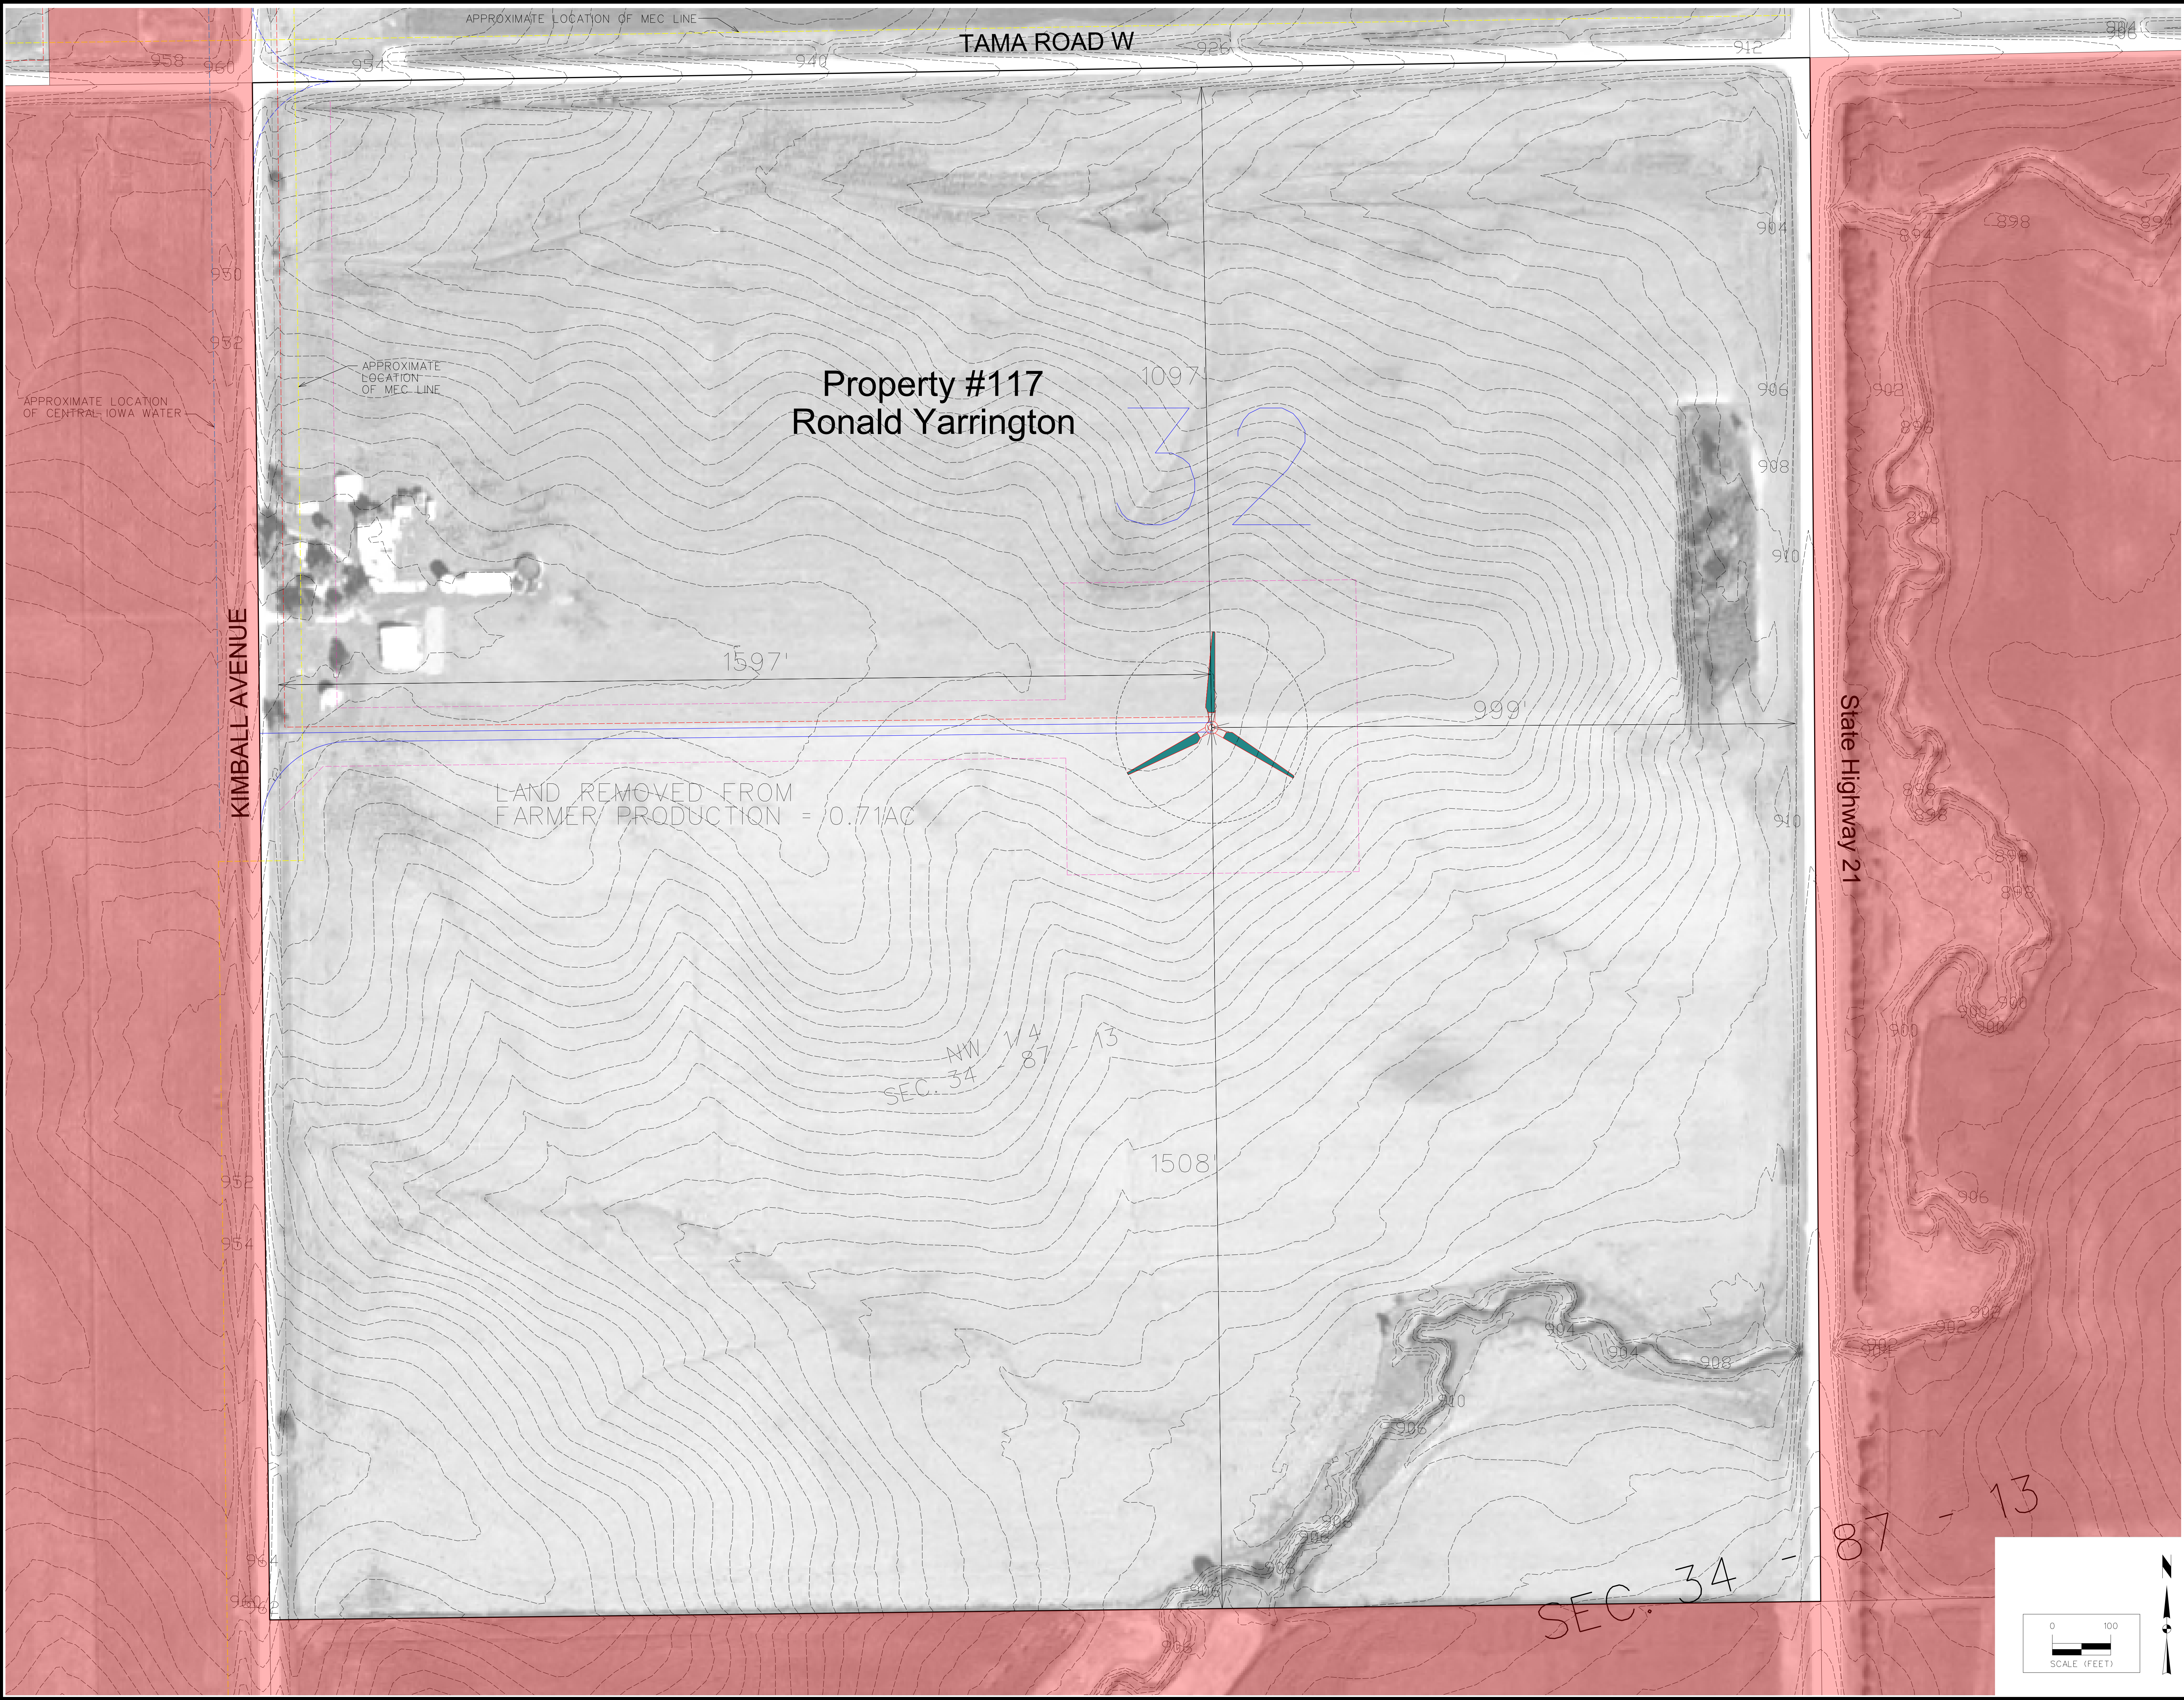

WASHBURN WIND ENERGY LLC		BLACK HAWK COUNTY, IA	
ZONING SITE PLAN EXHIBIT		NW 1/4 SEC. 34-87-13	
SNYDER & ASSOCIATES, INC.		Sheet 50 of 50	
			
Project No: 1140485		Project No: 1140485	
Sheet 50 of 50		Sheet 50 of 50	
1751 MADISON AVENUE COUNCIL BLUFFS, IA 51503 712-322-3202 www.snyder-associates.com		MARK: _____ Engineer: _____ Checked By: MGG Scale: 1"= 100' DATE: _____ BY: _____ REVISION: _____ Date: 09-05-17 File: Bk: _____ Pg: _____	